Developments of Roads and Drains at Attur, Ananthapura, 3rd Phase Sanitary Core Areas and Drilling of Borewells and Providing Pipe line at SC/ST Areas in Ward No:03 and 04 of Yelahanka Division (Package:09)"

Fourth and Final Bill

Key Map

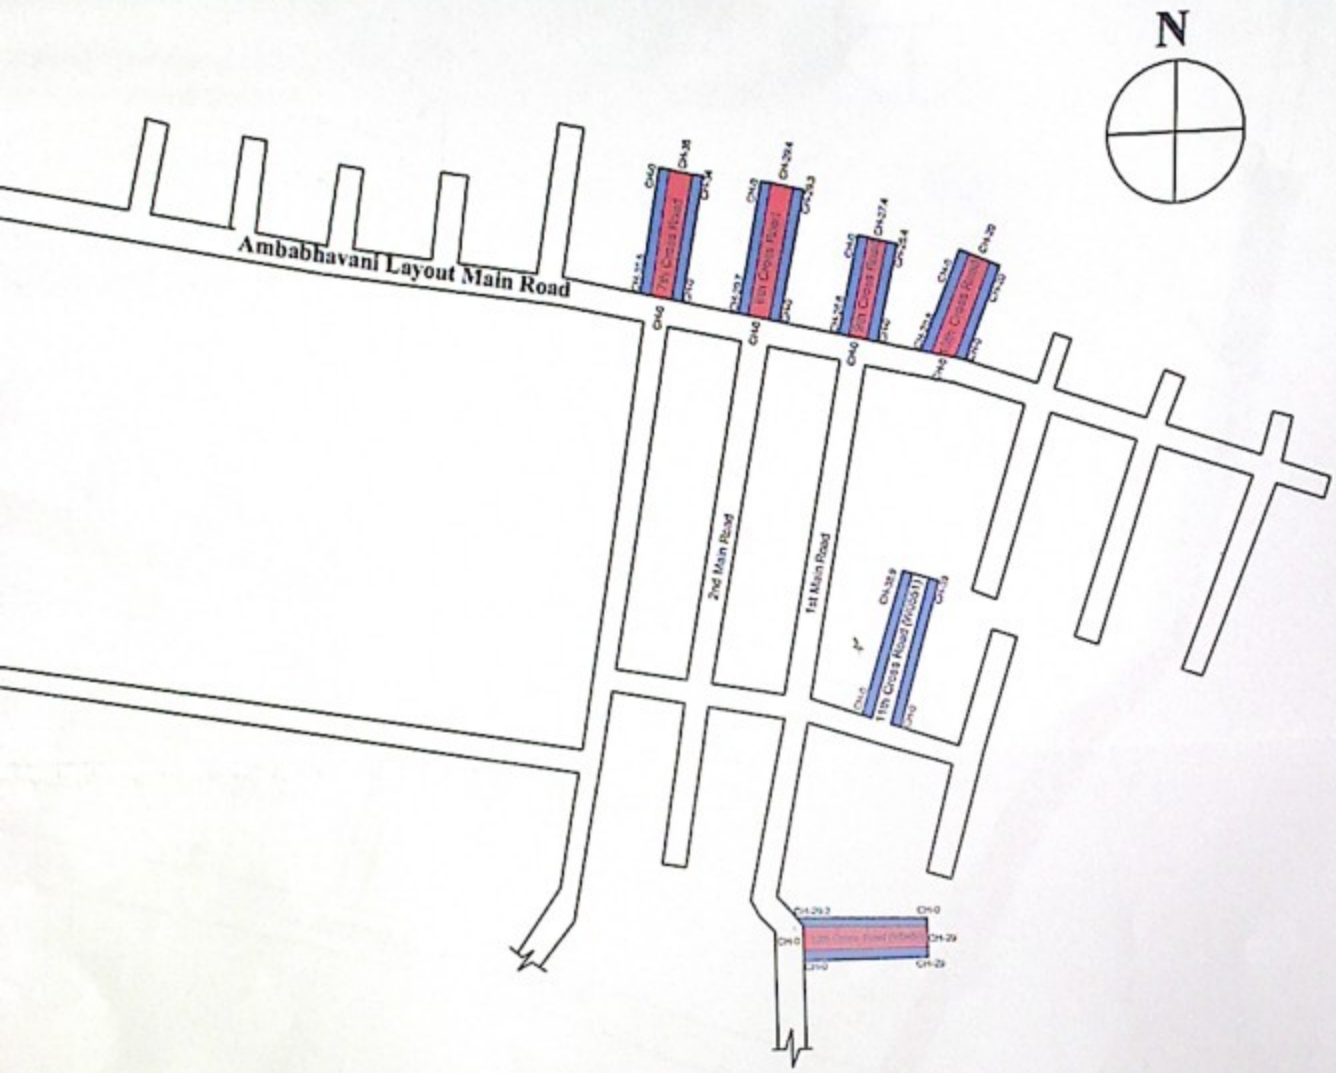

MBABHAVANI LAYOUT

INDEX

Asphalt Road

CC Drain with Kerb

ings

meters

s of Roads and Drains at Attur, Ananthapura, 3rd Phase Sanitary Core Areas Borewells and Providing Pipe line at SC/ST Areas in Ward No:03 and 04 of ision (Package:09)"

BBMP

RUDRAPRASAD CONSULTANTS
STRUCTURAL ENGINEERS, ARCHITECTS
& PROJECT MANAGEMENT CONSULTANTS
No. 3 7th MAIN,
MALLESWARAM BANGALORE-560003
Ph : 23444801
Mob : 91-9448227083,91-9972924528
E-mail: rudraprasad3@rediffmail.com
Web: www.arkengineers.com
Engineers

ಸಹಾಯಕ ಕಾರ್ಯಪಾಲಕ ಅಭಿಯಂತರರ
ಯಲಹಂಕ ಉಪನಗರ ಉಪವಿಭಾಗ,
ಬಿ.ಬಿ.ಎಂ.ಪಿ. ಬೆಂಗಳೂರು-106

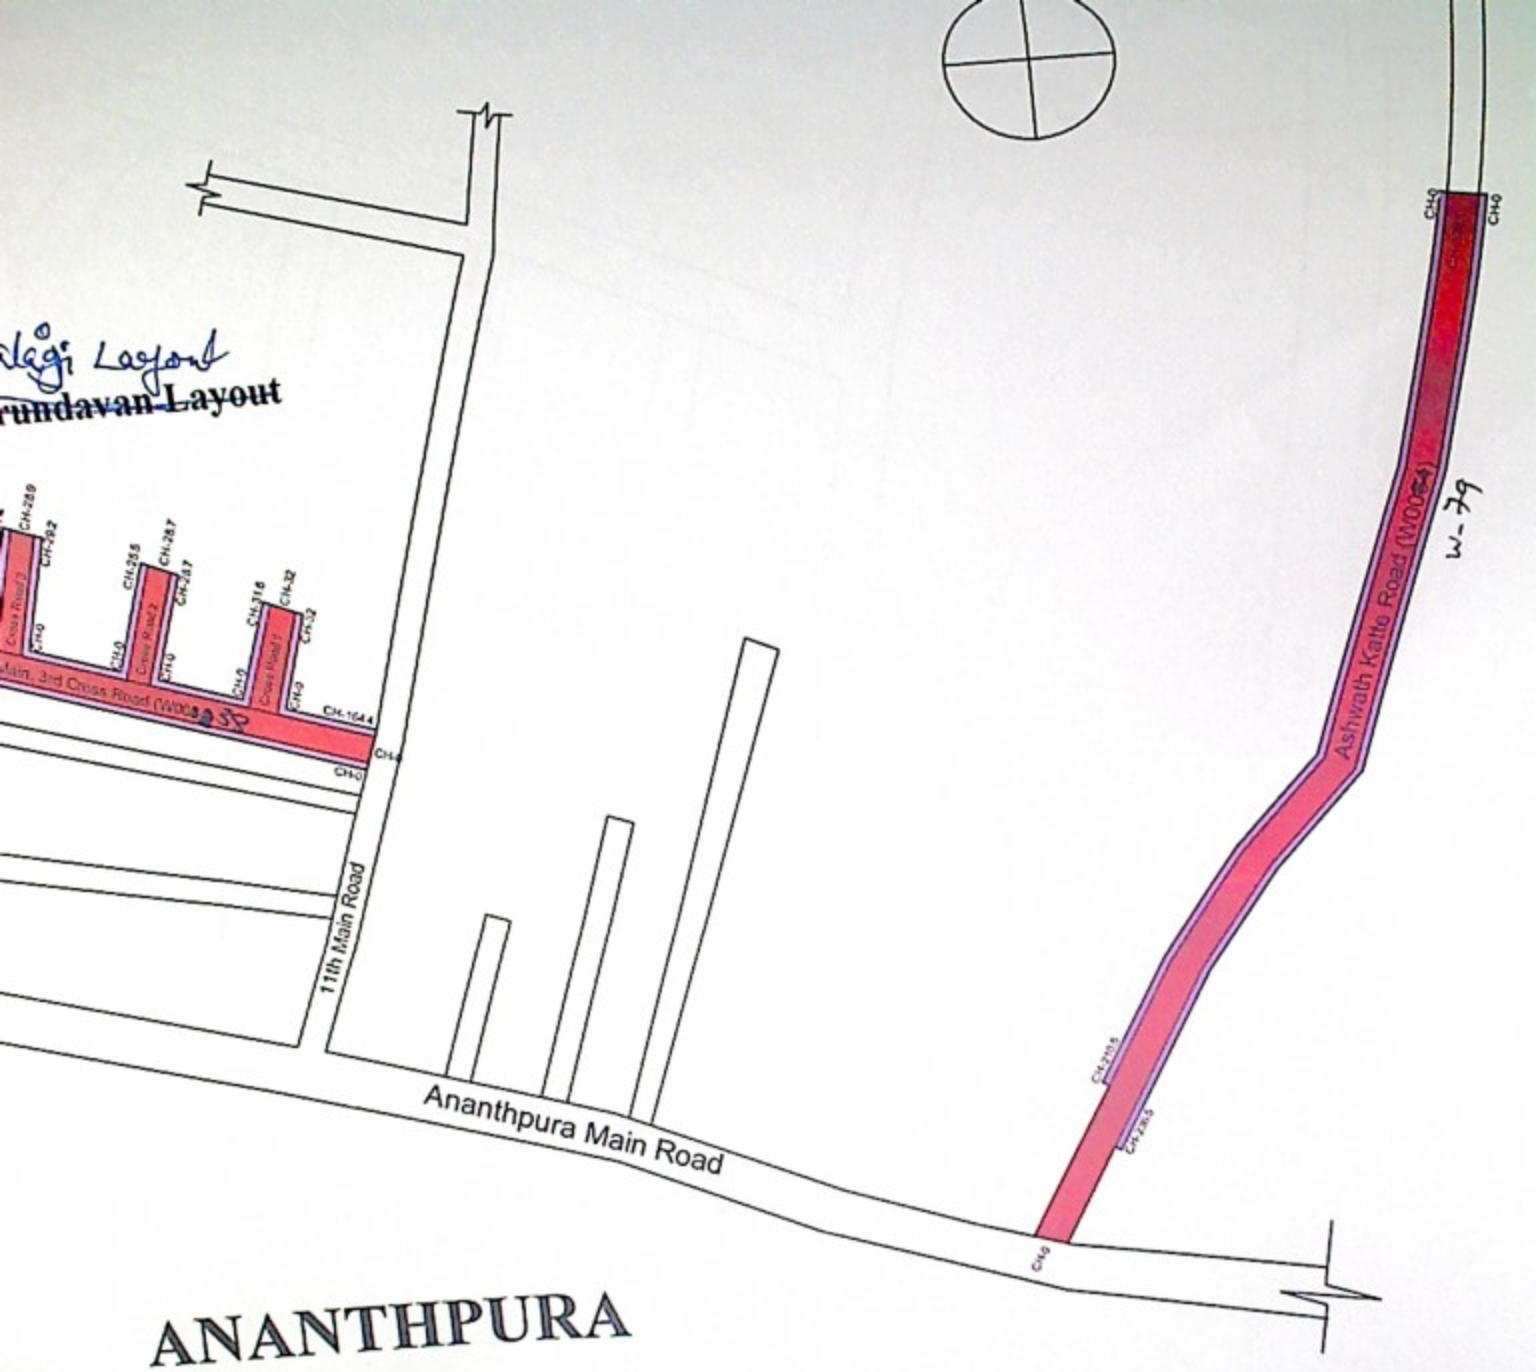

ANANTHPURA

INDEX

Asphalt Road

Kerb

ıle The Drawings

sions Are In meters

Developments of Roads and Drains at Attur, Ananthapura, 3rd Phase Sanitary Core Areas and Drilling of Borewells and Providing Pipe line at SC/ST Areas in Ward No:03 and 04 of Yelahanka Division (Package:09)"

BBMP

RUDRAPRASAD CONSULTANTS
STRUCTURAL ENGINEERS, ARCH
& PROJECT MANAGEMENT CONS
No. 3 7th MAIN,
MALLESWARAM BANGALORE-560003
Ph : 23444501
Mob : 91-9448227083,91-9972924526
E-mail: rudraprasad3@rediffmail.com
Web: www.orkengineeers.com

ಸಹಾಯಕ ಕಾರ್ಯಪಾಲಕ ಅಭಿಯಂತರರು
ಯಲಹಂಕ ಉಪನಗರ ಉಪವಿಭಾಗ,
ಬಿ.ಬಿ.ಎಂ.ಪಿ. ಬೆಂಗಳೂರು-106

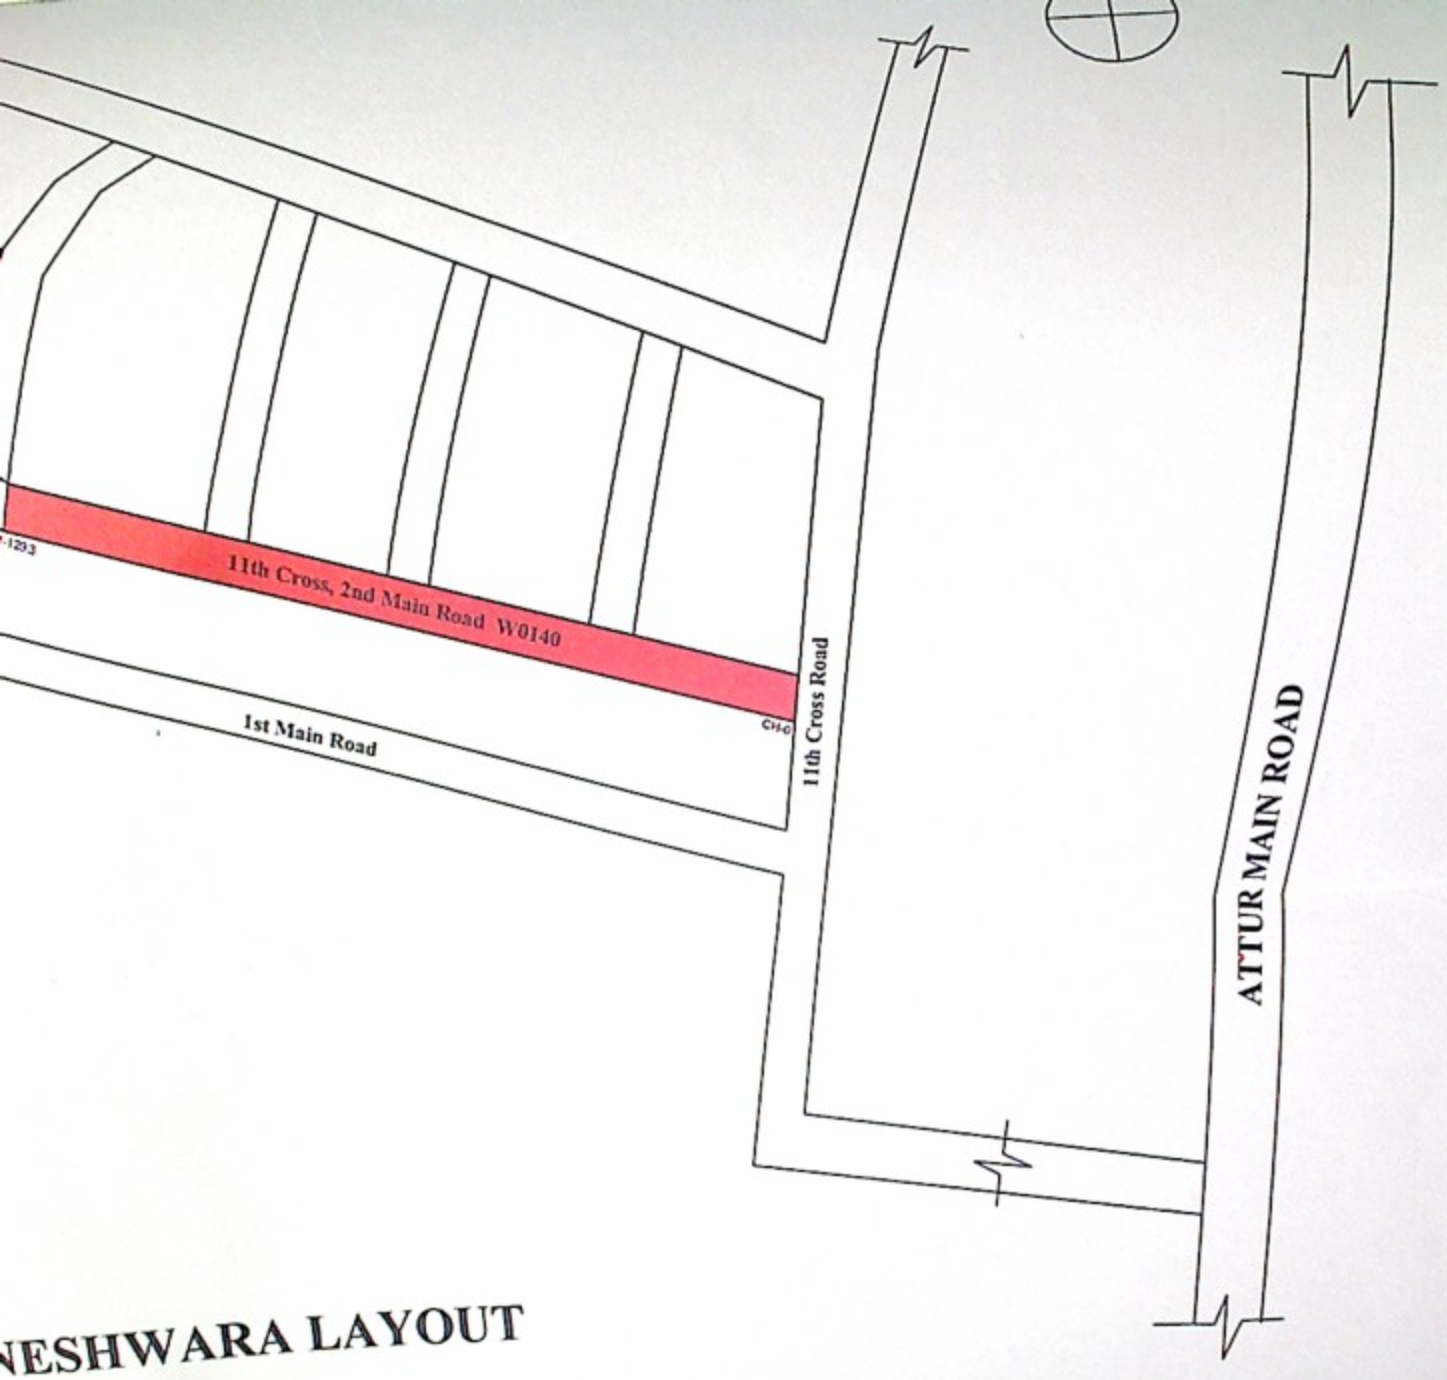

NESHWARA LAYOUT

INDEX

Asphalt Road

e The Drawings
ions Are In meters

Developments of Roads and Drains at Attur, Ananthapura, 3rd Phase Sanitary Core Areas and Drilling of Borewells and Providing Pipe line at SC/ST Areas in Ward No:03 and 04 of Yelahanka Division (Package:09)"

BBMP

RUDRAPRASAD CONSULTANTS
STRUCTURAL ENGINEERS, ARCHITECT
& PROJECT MANAGEMENT CONSULTA
No. 3 7th MAIN,
MALLESWARAM BANGALORE-560003
Ph : 23444801
Mob : 91-9448227083,91-9972924526
E-mail: rudraprasad3@rediffmail.com
Web: www.arkengineeers.com